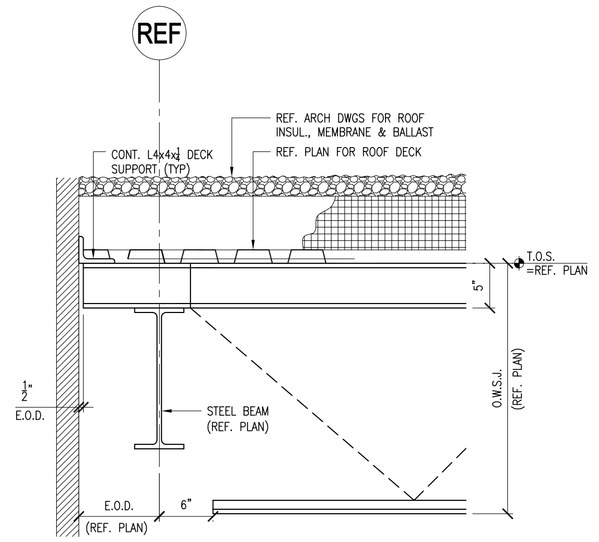

200 SECTION @ ROOF PERIMETER
S1.2|S2.2 SCALE: 1"=1'-0"

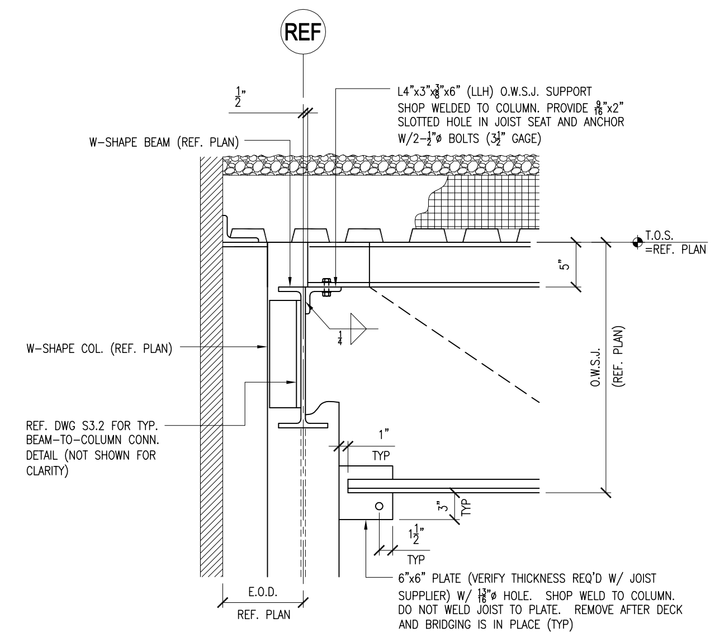

201 CONNECTION @ COLUMN
S1.2|S2.2 SCALE: 1"=1'-0"

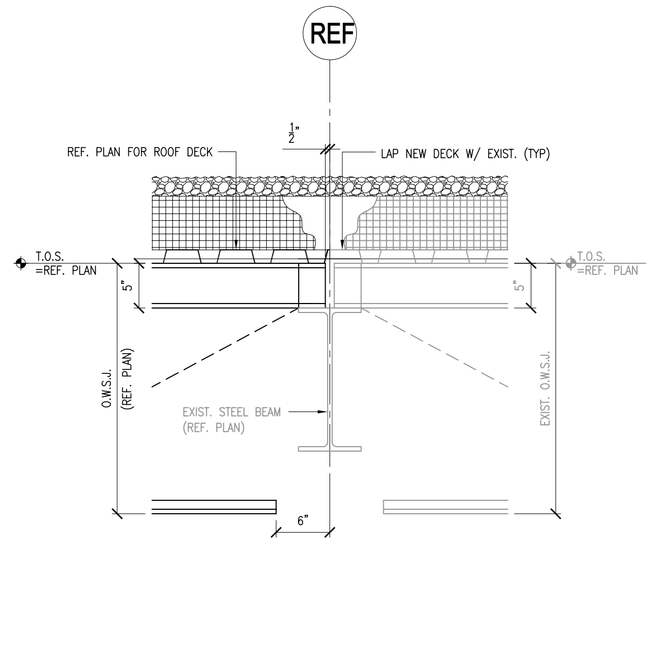

202 SECTION @ EXIST. ROOF
S1.2|S2.2 SCALE: 1"=1'-0"

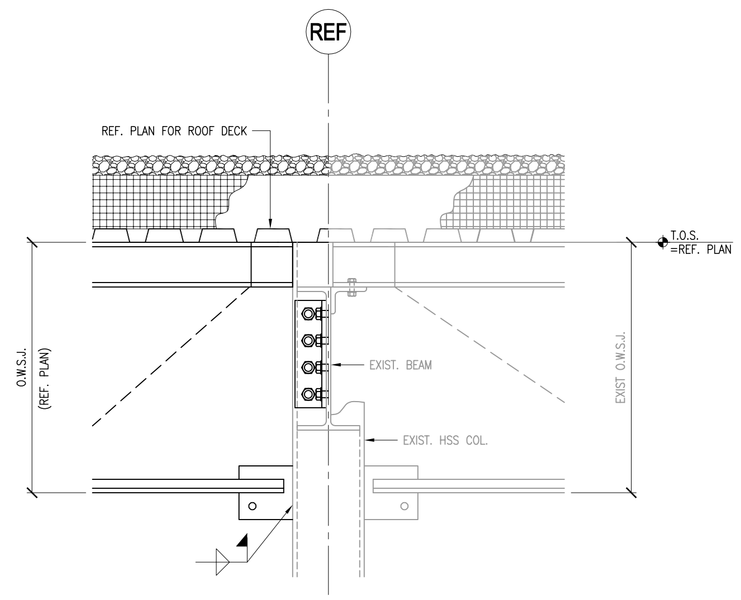

203 CONNECTION @ EXIST. COLUMN
S1.2|S2.2 SCALE: 1"=1'-0"

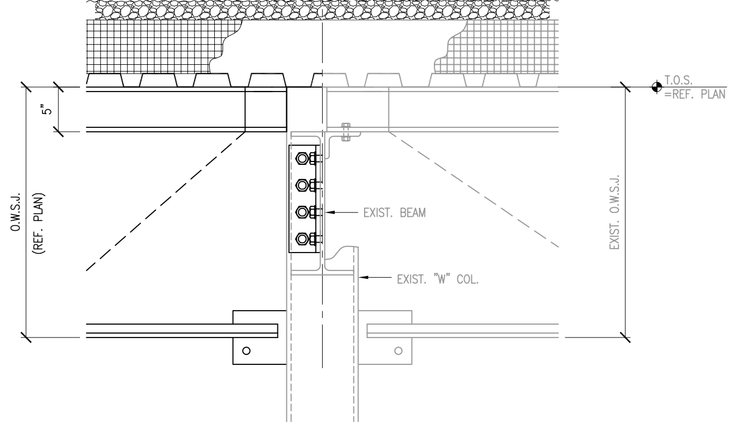

204 CONNECTION @ INTERIOR COLUMN
S1.2|S2.2 SCALE: 1"=1'-0"

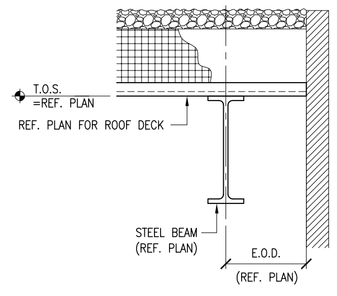

205 SECTION @ ROOF PERIMETER
S1.2|S2.2 SCALE: 1"=1'-0"

wiemann lamphere
architecture engineering planning
245 South Park Drive, Suite #1 Colchester, VT 05446
P 802.651.1000 F 802.651.1001 www.wiemannlamphere.com

CCTA - CHITTENDEN COUNTY TRANSPORTATION AUTHORITY
BUS STORAGE FACILITY
BURLINGTON VERMONT

NO.	DATE:	REVISION

SCALE: AS NOTED
DATE: xx/xx/xx
DRAWN BY: SMD
CHECKED BY: TPH
PROJECT NO. 06035.00
SHEET TITLE: STRUCTURAL SETIONS & DETAILS

HARDY
STRUCTURAL ENGINEERING, LLC
875 roosevelt hwy, suite 130, colchester, vt 05446
t. (802) 655-0755 f. (802) 655-2696
www.hardyse.com

SHEET No: S2.2