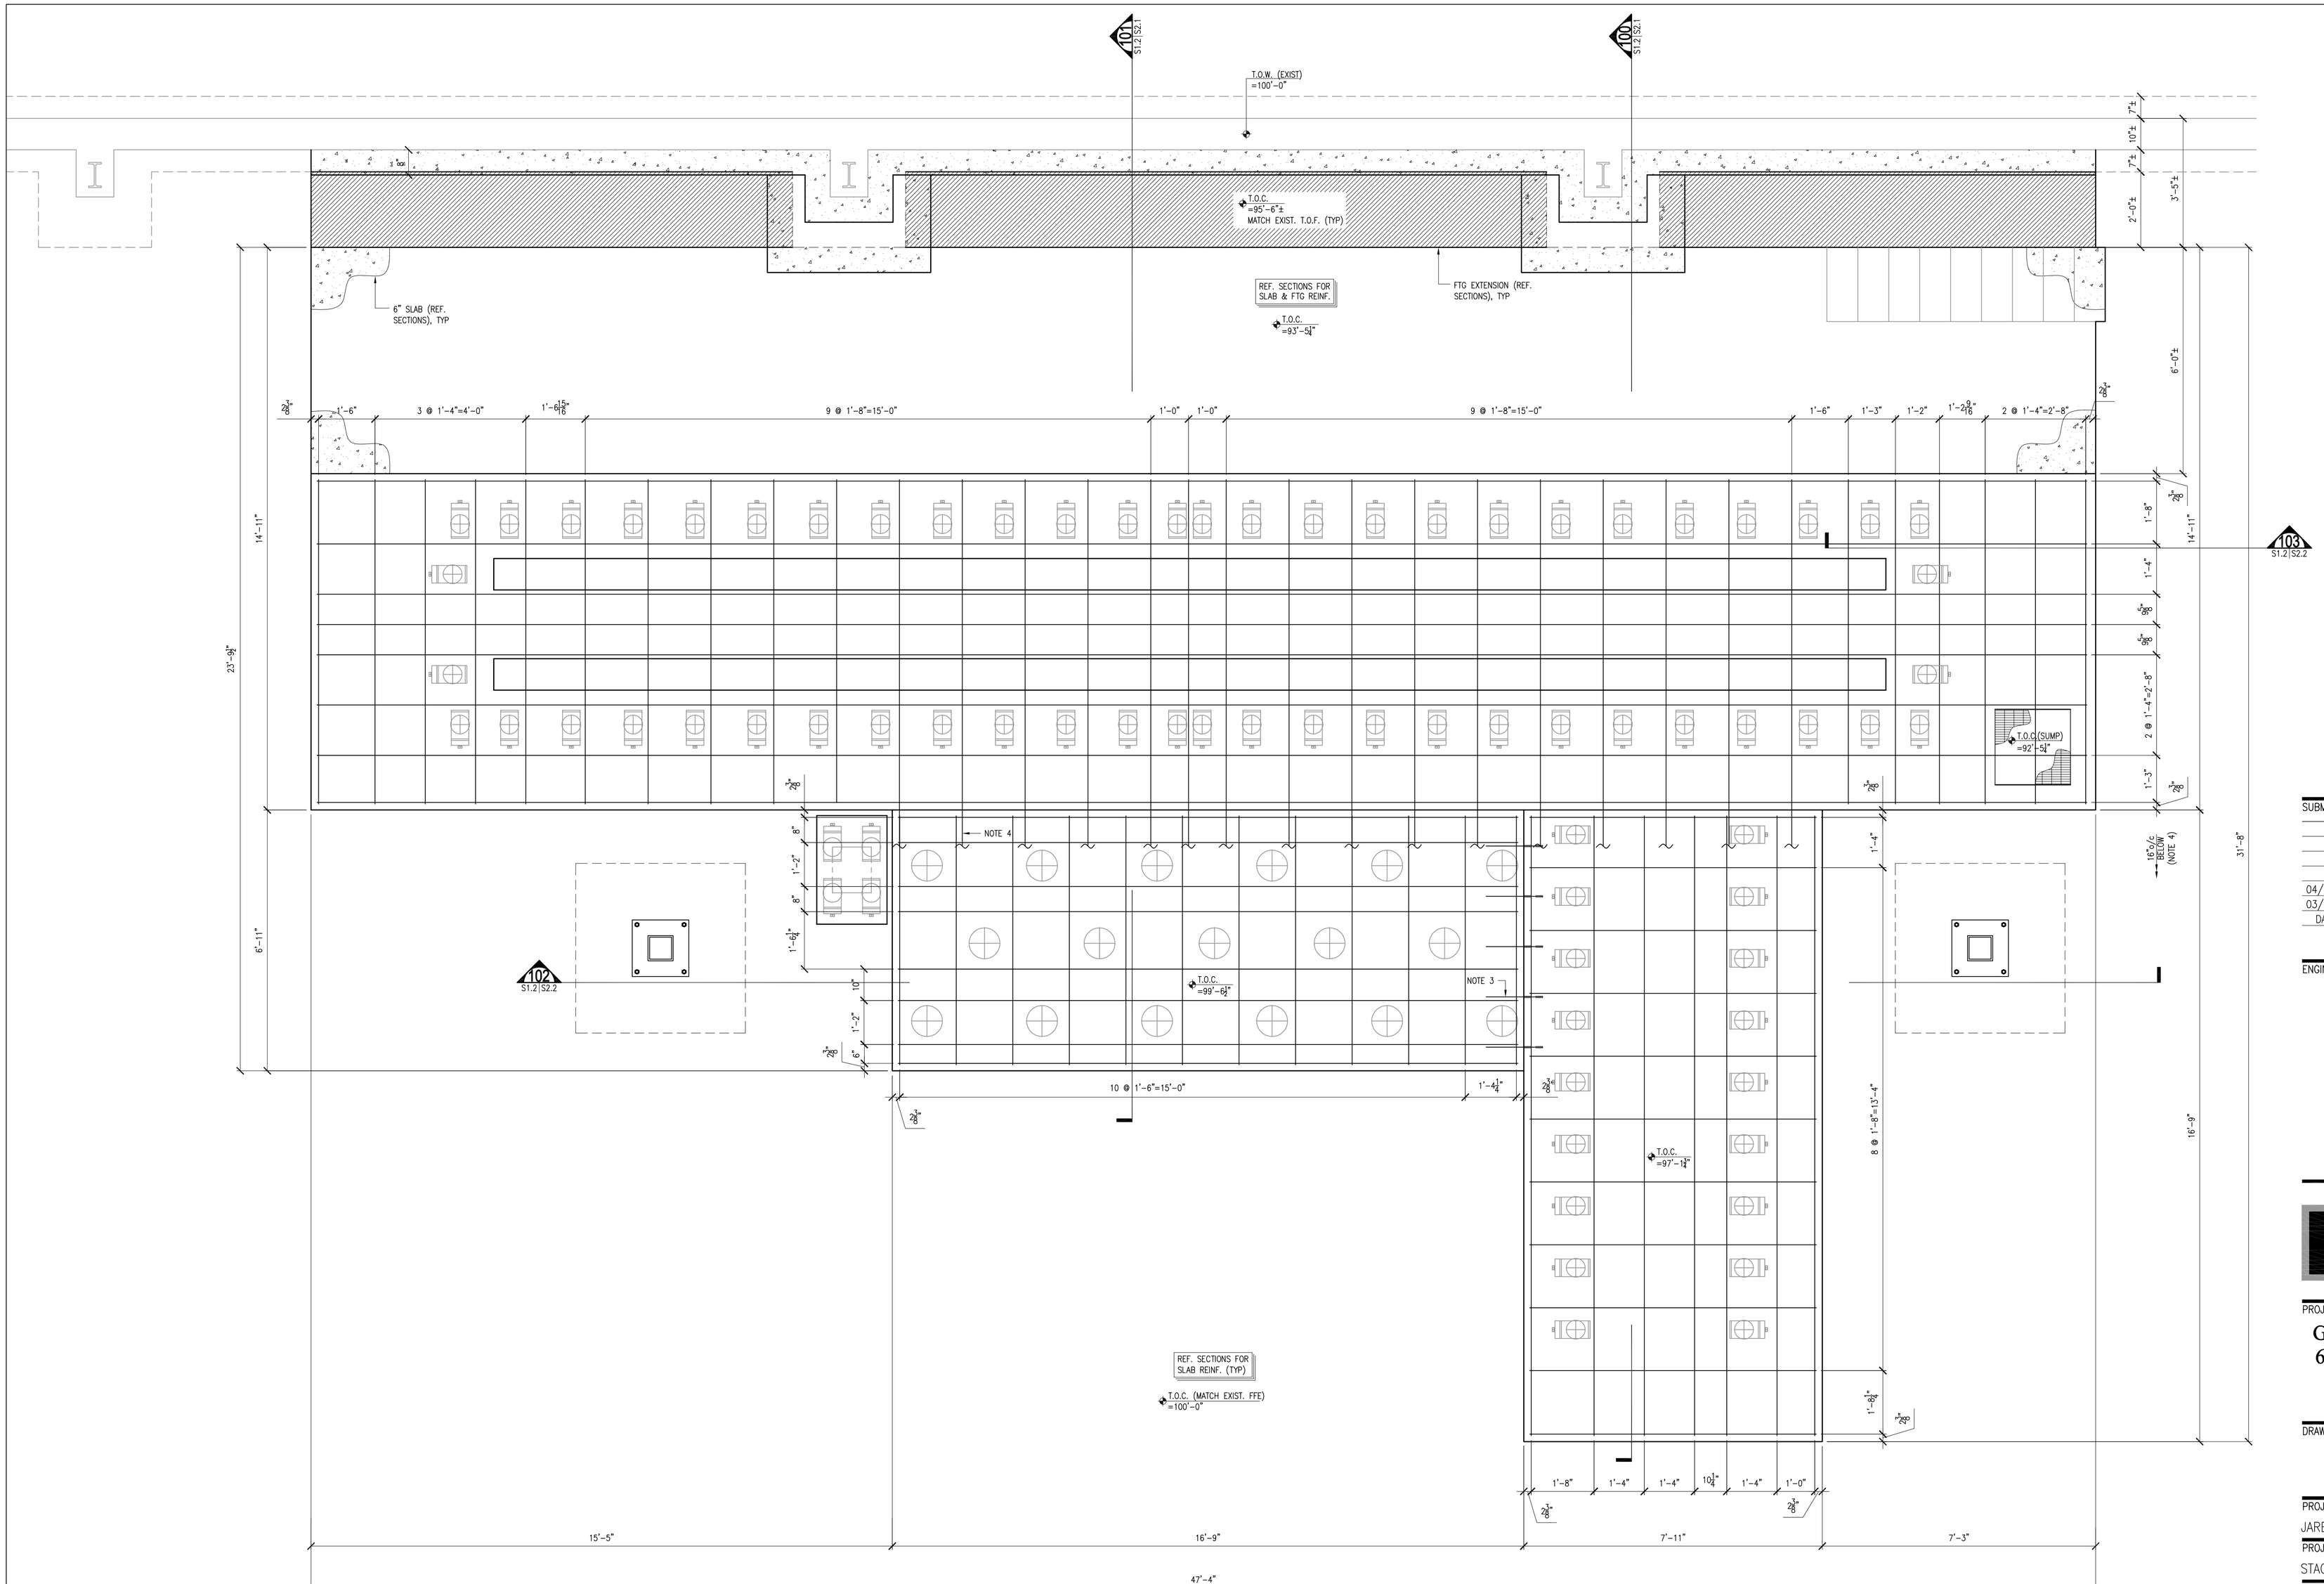

REINFORCEMENT PLACEMENT PLAN

SCALE: $\frac{1}{4}$"=1'-0"

NOTES:
1. ALL BARS TO BE #5, U.N.O.
2. REF. SECTIONS FOR BARS NOT SHOWN HERE.
3. DRILL & EPOXY #6x1'-6" DOWELS @ 16"o/c HORIZ. & 16"o/c VERT. W/ HILTI HIT HY 150 ADHESIVE W/6" EMBED INTO FIRST POUR. APPLY BONDING AGENT TO ADJOINING VERTICAL SURFACES PRIOR TO SECOND POUR.
4. EXTEND REINFORCEMENT MATS IN LOWER SLAB, REF. SECTIONS.

ISSUED FOR CONSTRUCTION
4/26/07

SUBMISSION LOG

DATE	DESCRIPTION	REV.
04/26/07	ISSUED FOR CONSTRUCTION	--
03/22/07	BID SET	--

ENGINEER STAMP

ENGINEER OF RECORD
TIM HARDY, PE

HARDY
STRUCTURAL ENGINEERING
875 roosevelt hwy, suite 130, colchester, vt 05446
phone: (802) 655.0755 fax: (802) 655.2696
www.hardyse.com

PROJECT
GENERAL DYNAMICS
6-AXIS FOUNDATION
DESIGN
MARION, VIRGINIA

DRAWING TITLE
STRUCTURAL
REINFORCEMENT
PLACEMENT PLAN

PROJECT ENGINEER	ENGINEER OF RECORD
JARED WAITE	TIM HARDY
PROJECT CAD	PROJECT NUMBER
STACIE DOUGHERTY	07014.00
SCALE	DATE
AS NOTED	APRIL 26, 2007
DRAWING NUMBER	REVISION
S1.3	--